NOTES

1. DO NOT SCALE THE DRAWING
2. ONLY WRITTEN DIMENSIONS ARE TO BE FOLLOWED
3. ALL DIMENSIONS AND DRAWINGS ARE TO BE CO-RELATED WITH EACH OTHER AND AMBIGUITY, DISCREPANCY OR OMISSION, IF ANY, SHALL BE BROUGHT TO THE NOTICE OF ARCHITECT IMMEDIATELY BEFORE THE COMMENCEMENT OF WORK AT SITE.
4. THIS DRAWING IS THE PROPERTY OF ARCHITECT AND SHALL NOT BE REPRODUCED WITHOUT CONCENT OF THE ARCHITECT.

PROJECT :

CONSTRUCTION WORK, DEVELOPMENT WORK, ADDITIONAL WORKS OF I.T.I. UNDER COE AT RAMPURA, NEEMUCH (M.P.)
(COE - ELECTRICAL ENGINEERING)

D.K.& ASSOCIATES.
59-B,KASTURBA NAGAR,
BHOPAL - 462-024
TEL/ FAX- 2601646

ARCHITECTS

EXECUTIVE ENGINEER
MP HOUSING BOARD, RATLAM

ASSISTANT ENGINEER
MP HOUSING BOARD, RATLAM

SUB ENGINEER
MP HOUSING BOARD, RATLAM

TITLE : RENOVATION PLAN OF EXISTING WORK SHOP BLOCK

NORTH : N

SCALE 1:1000

DRG.NO.: ITI/RAM/AR/09

JOB CODE: ITI/RAM/08

DATE 21/07/08

DATE	NO.	REVISION
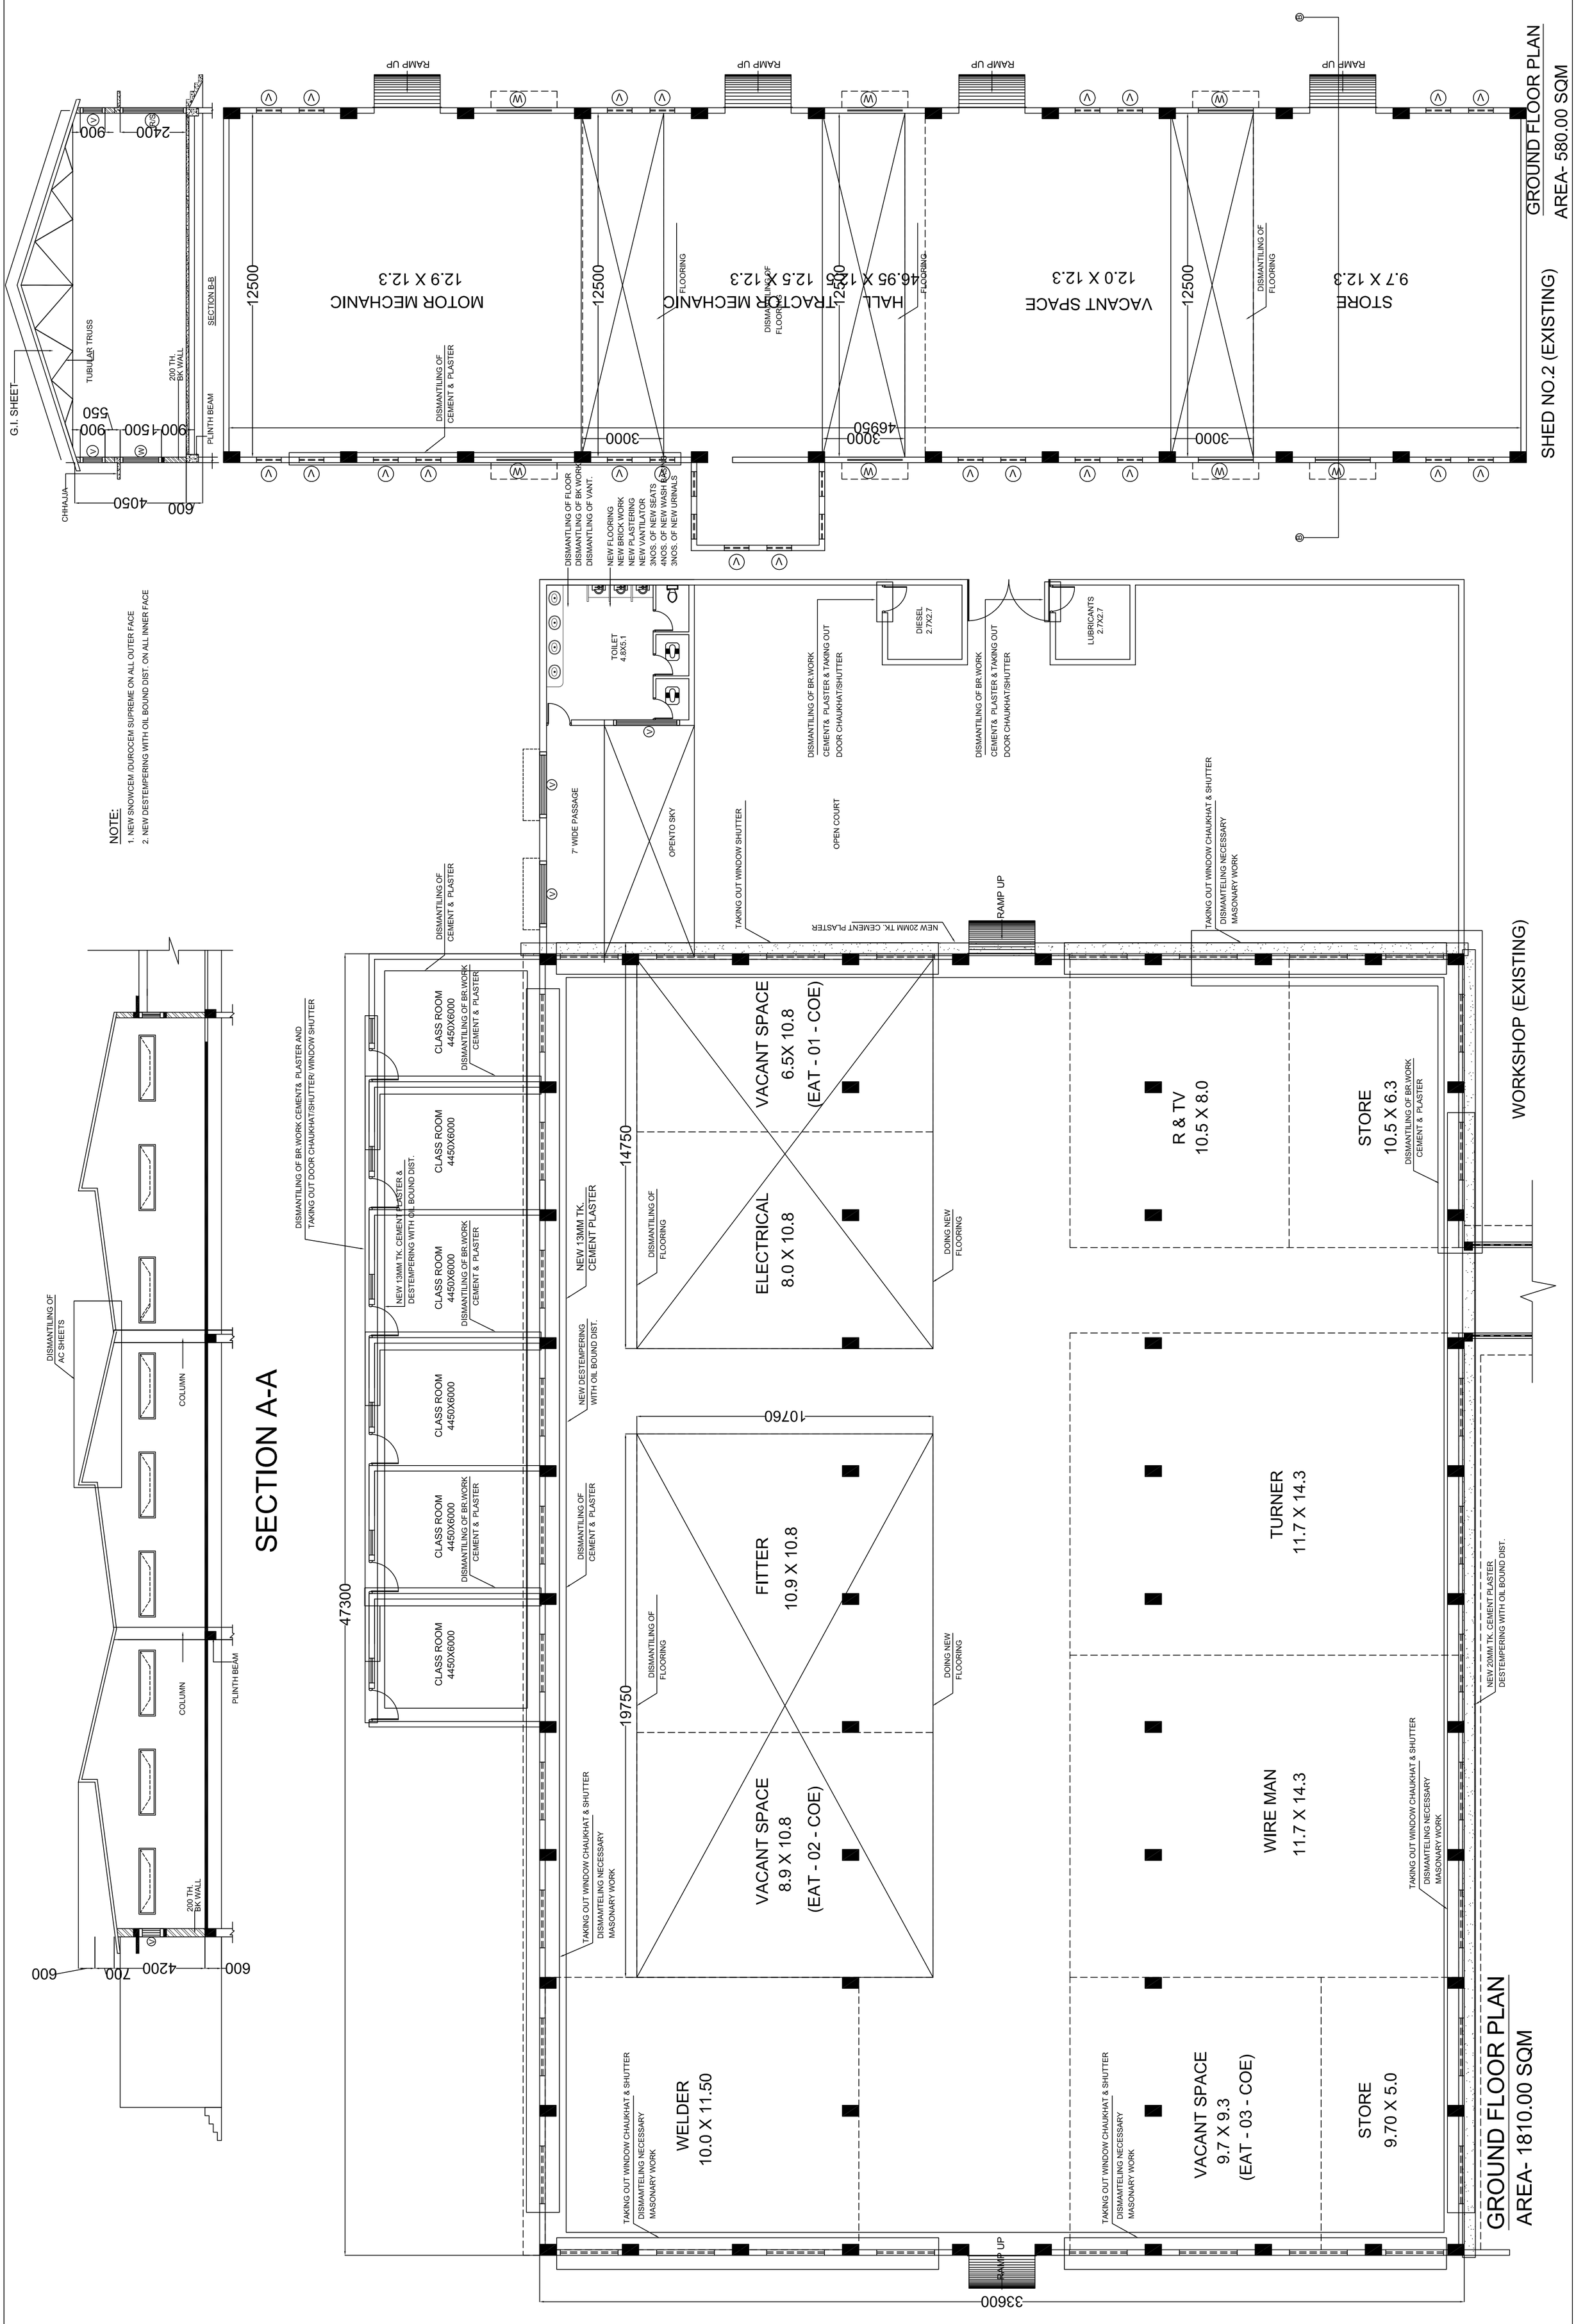
DATE	NO.	PRINTS ISSUED